SKETCH/AREA TABLE ADDENDUM

Parcel No **6/26/08** File No **2727704**

SUBJECT

Property Address	**27 372554 2. 8.**				
City	**INDIALANTIC**	County	**BREVARD**	State **FL**	Zip **32903**
Owner	**RECHECK D**				
Client	**20**	Client Address	**517 NORTH RIVER OAKS DR**		
Appraiser Name	**GAC**	Inspection Date	**PALM BAY**		

IMPROVEMENTS SKETCH

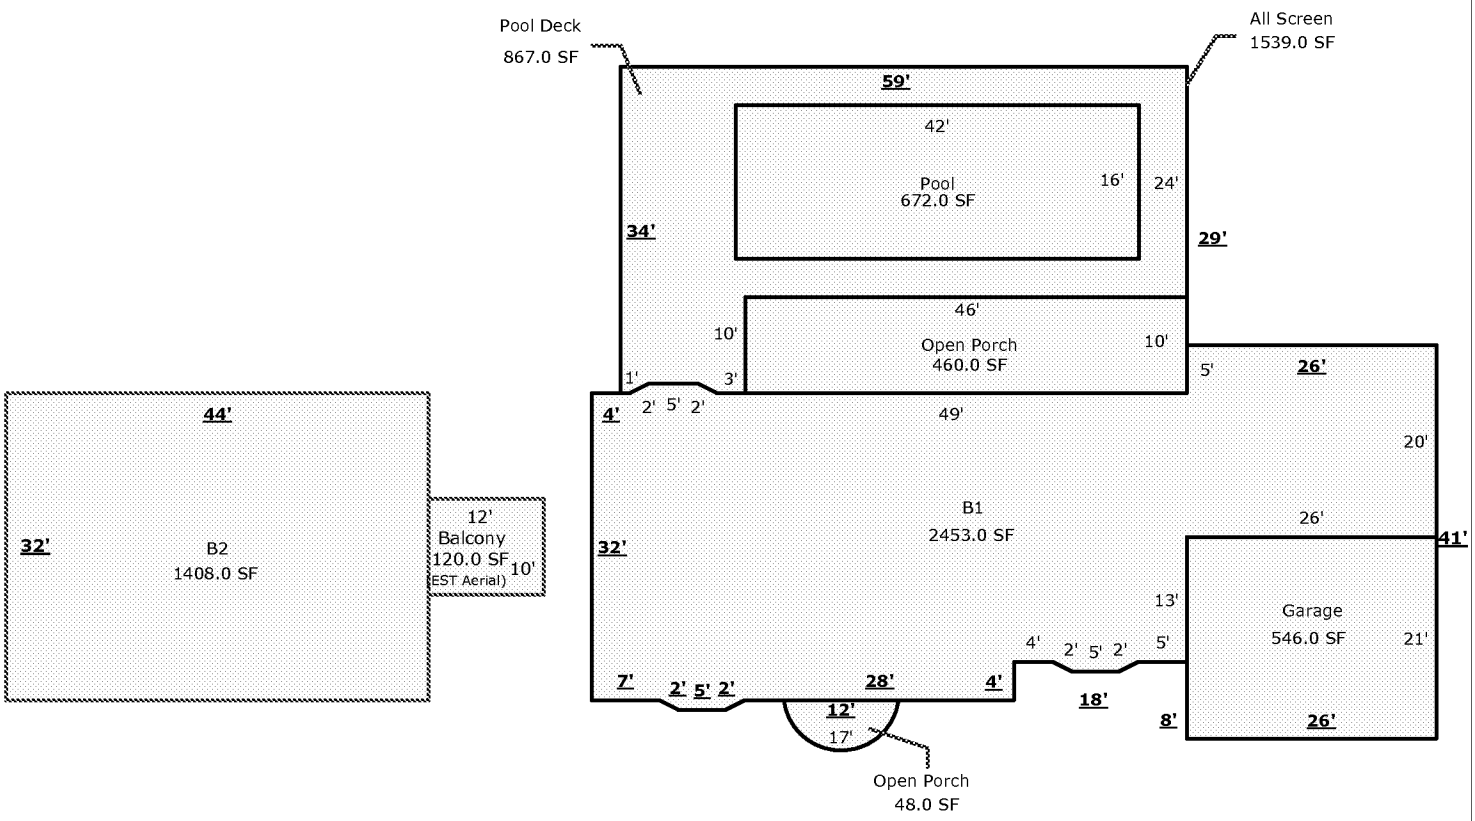

Scale: **1 = 20**

AREA CALCULATIONS

AREA CALCULATIONS SUMMARY

Code	Description	Factor	Net Size	Perimeter	Net Totals
B1	B1	1.00	2453.0	251.4	2453.0
B2	B2	1.00	1408.0	152.0	1408.0
GA	Garage	1.00	546.0	94.0	546.0
OP	Open Porch	1.00	460.0	112.0	
	Open Porch	1.00	48.0	29.4	508.0
BC	Balcony	1.00	120.0	44.0	120.0
ALSCN	All Screen	1.00	1539.0	186.5	1539.0
PDECK	Pool Deck	1.00	867.0	186.5	867.0
POOL	Pool	1.00	672.0	116.0	672.0

Comment Table 1

OUT BUILDING N/V: PUMP HOPUSE N/V.

Comment Table 2

Comment Table 3